


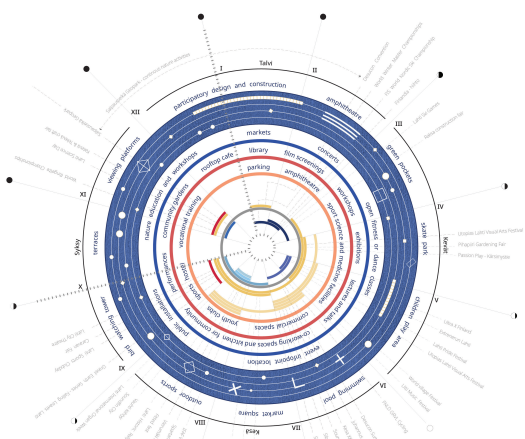

Lahti Sport and Cultural Center Life Cycle All year round destination

A Vision for Lahti Sport Center and Beyond.

Lahti Sport Center bears the potential of becoming a new vibrant centrality for the city with all year round programs and activities based on three main topics: Sport, Nature and Culture.


Our vision is based on the creation of a central axis that runs North-South; a 1.8 km linear active park that connects Lahti Sport Center with Lake Vesijärvi and the proposed Park of the former Railway while activating existing programs and implementing new ones.

A East-West axis connects the City with the Salpausselkä Geopark and provides a new experience of accessibility through a new ring gate located at the joints of the two axes. Within the project site we aim to create a Pedestrian and slow mobility friendly area.


Our project proposes the implementation of a new identity based on wellbeing, social gathering and coexistence between different species. A social and ecological Smiristilppu infrastructure based on human-scale and biodiversity.

The project aims to address the needs and will of any target groups by creating an inclusive public space with all year round uses, taking in account day-night uses and seasonality. It promotes outdoor life and co-existence between humans and nature.


The project aims to address the needs and will of any target groups by creating an inclusive public space with all year round uses, taking in account day-night uses and seasonality. It promotes outdoor life and fosters community engagement.

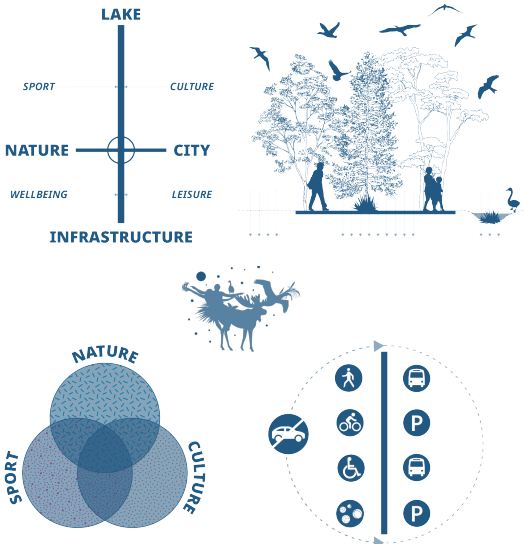


Concept Connecting systems, Climate-proof Axis, Core topics, Pedestrian friendly, Interspecies

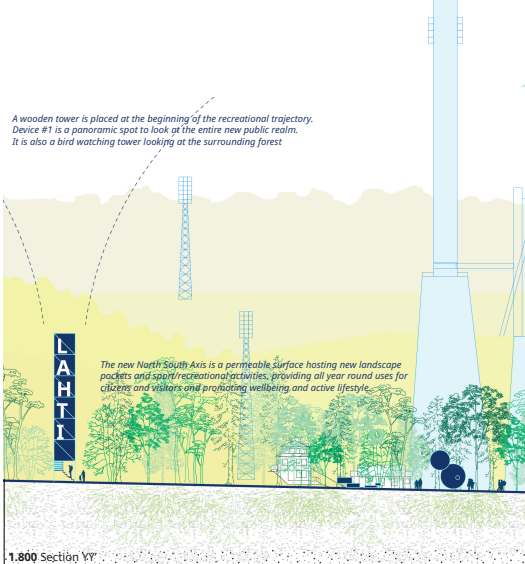


1.800 Section VV

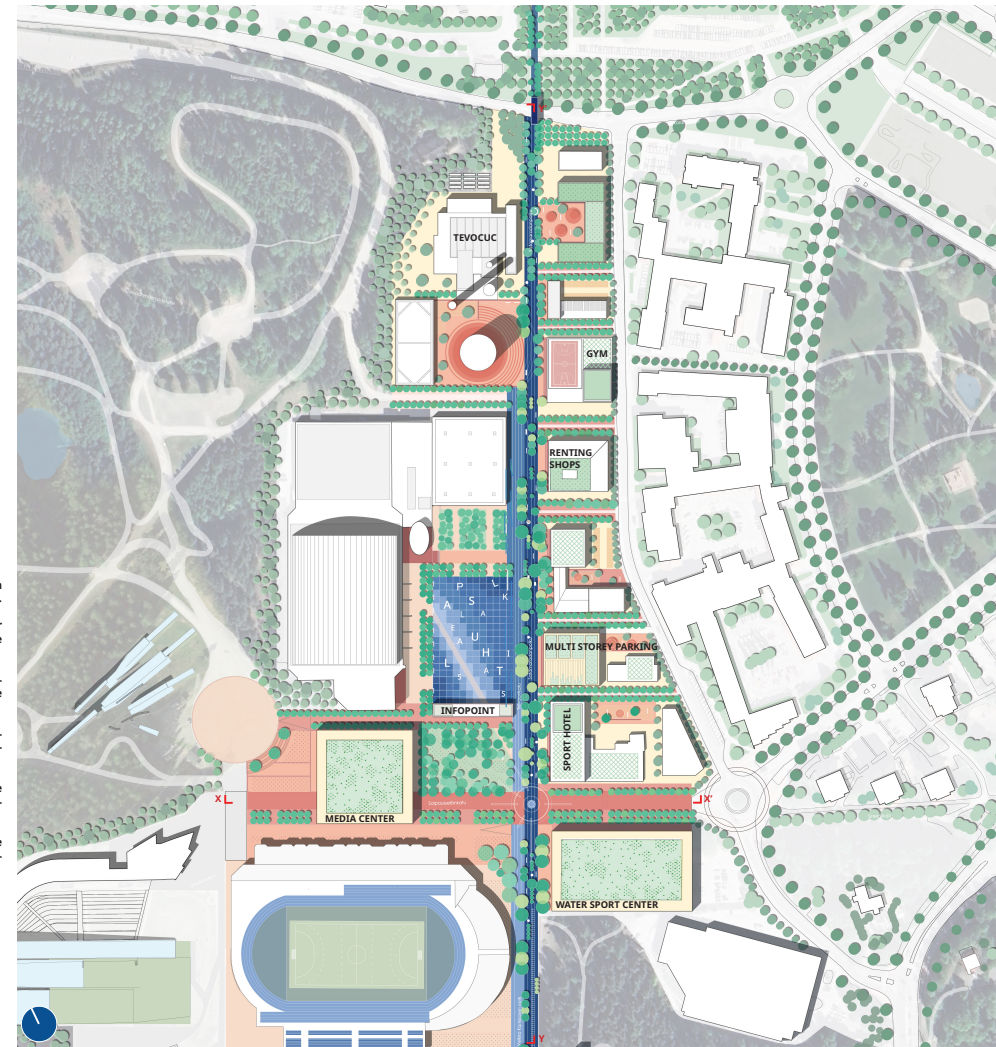


1.2000 Masterplan

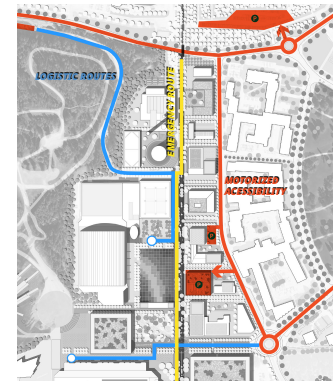


Mobility Accessibility

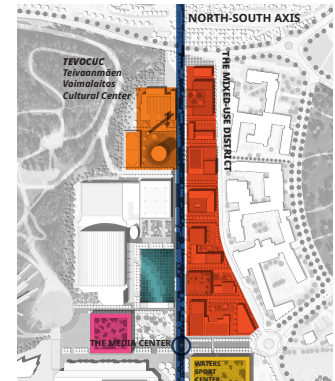


Zoning Key areas

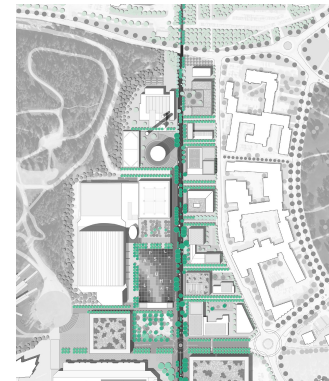


Ecology Green structure

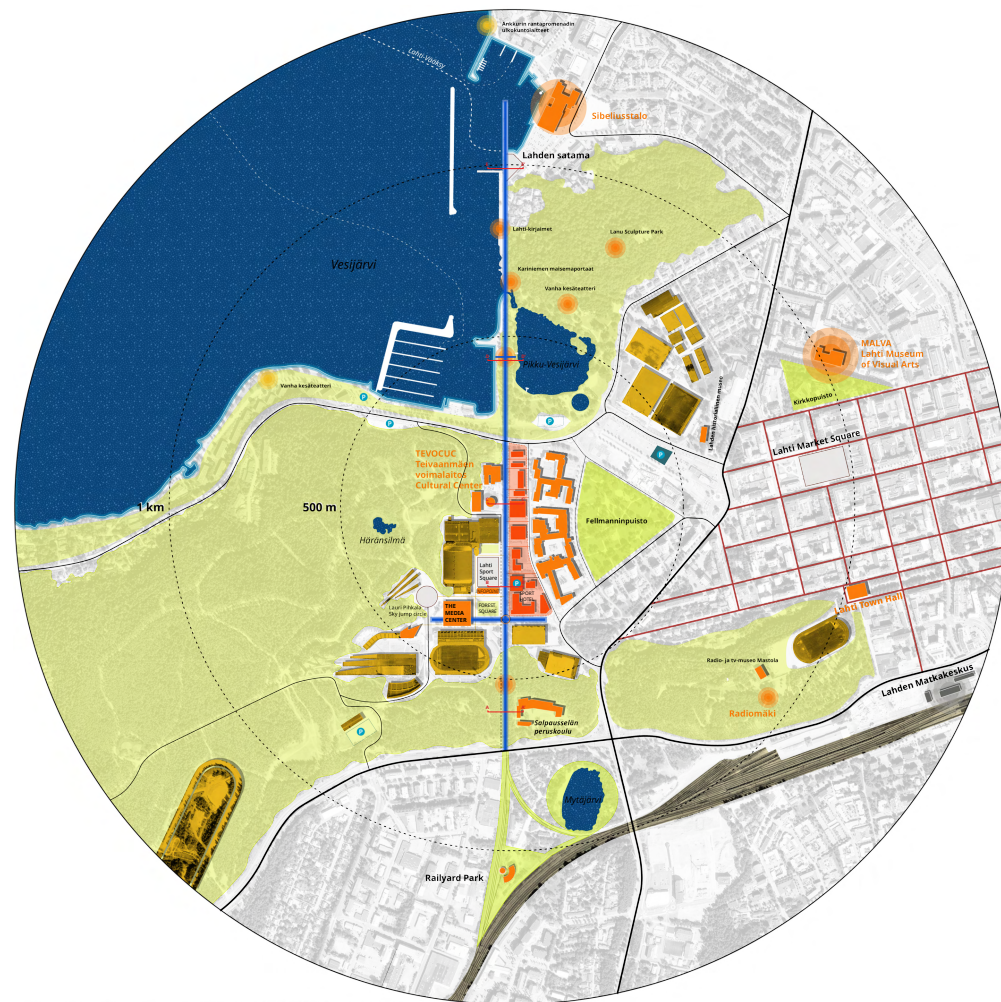


1.15000 Masterplan, strategy The city of Proximity

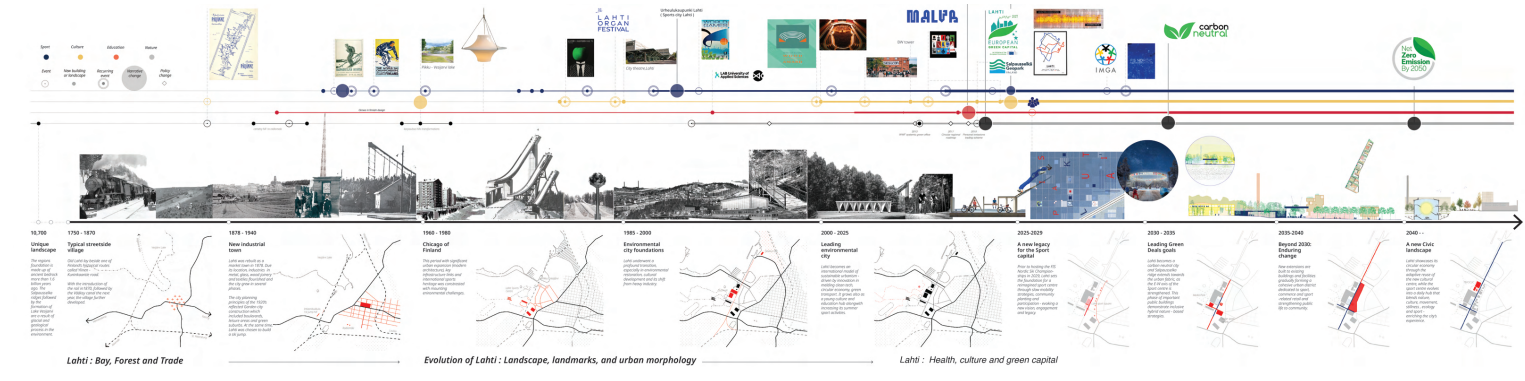

Timeline Lahti evolution, Future scenarios and Proposed phasing

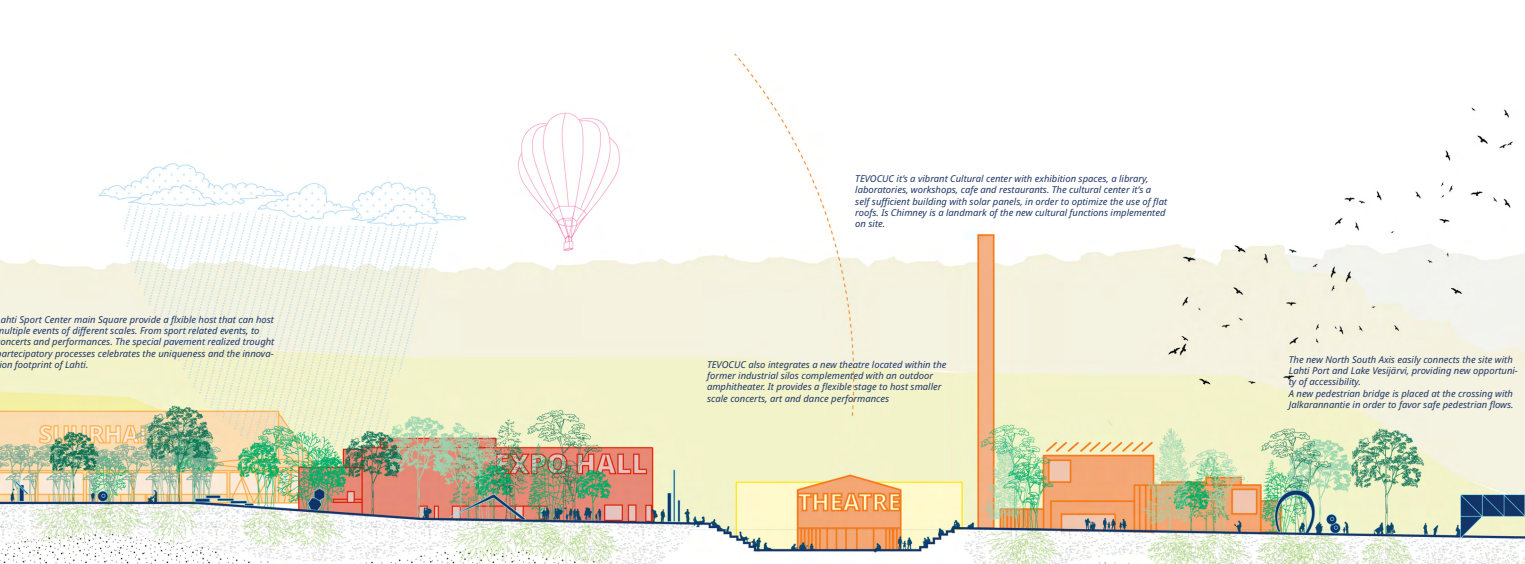

1.800 Section X-X'

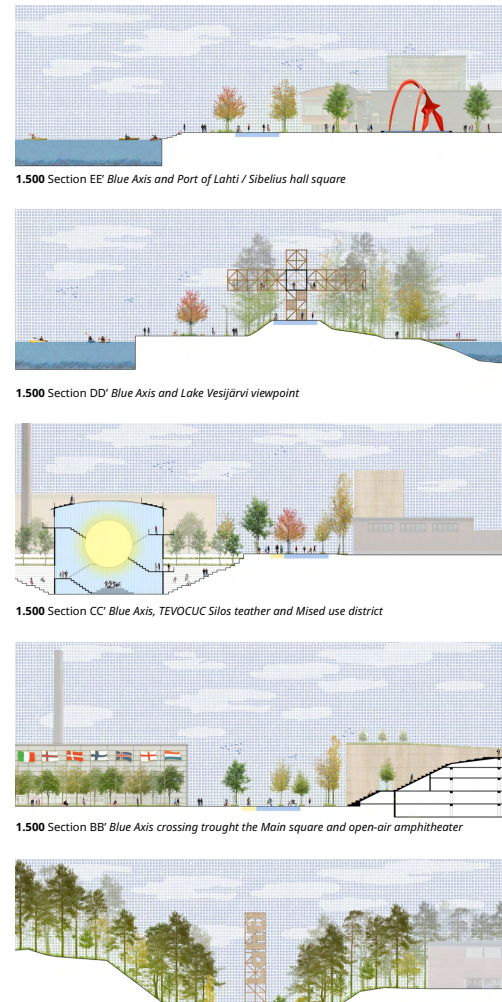

1.500 Section AA' Blue Axis crossing the Forest




1.500 Section BB' Blue Axis crossing the Main square and open-air amphitheater



1.500 Section CC' Blue Axis, TEVOUC Silos theater and Mixed use district

1.500 Section DD' Blue Axis and Lake Vesijärvi viewpoint


1.500 Section EE' Blue Axis and Port of Lahti / Sibelius hall square

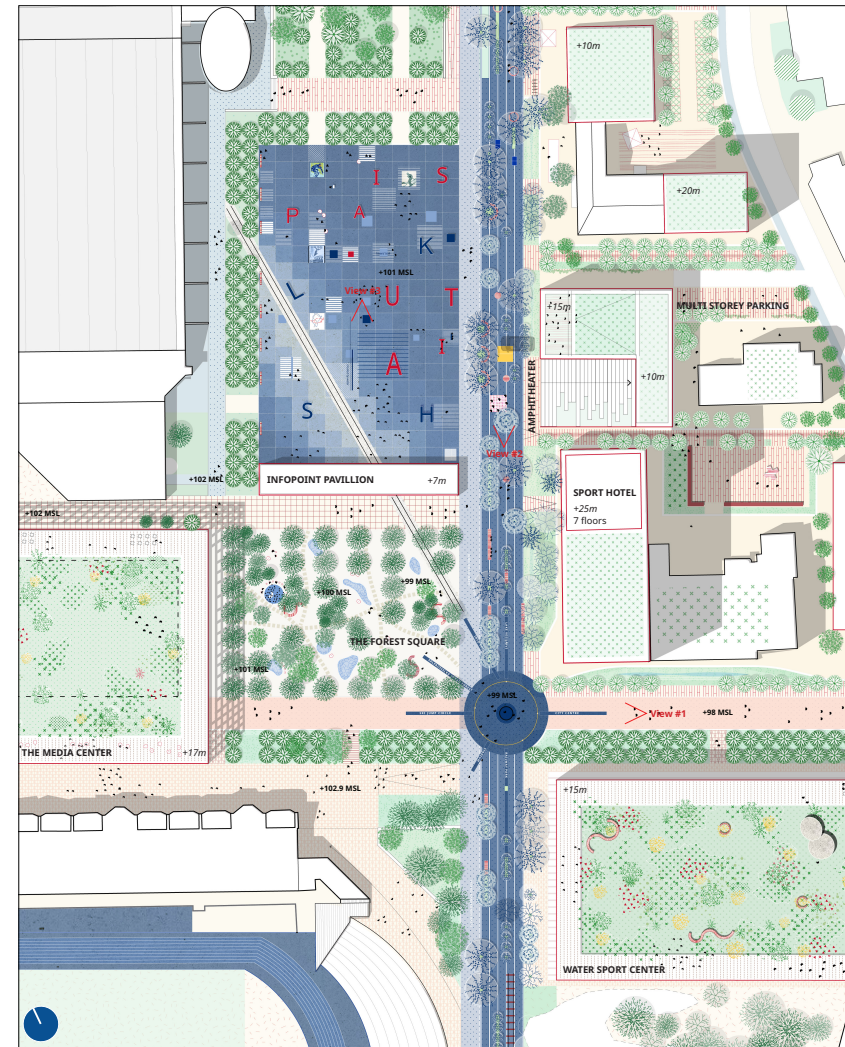

1.800 Masterplan Central Area



View #1 The Ring Gate Intersections of the Axis and new wayfinding wheel

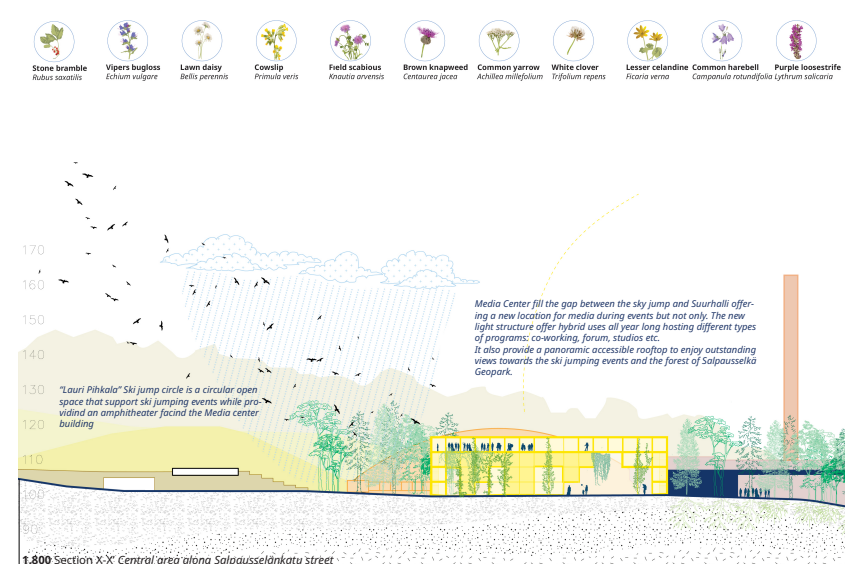

1.800 Section X-X' Central area along Salpausselkäkatu Street




Aerial View A Vision for Lahti Sport Center and Beyond



View #3 The Lahti Sport center square A Space for Urban Life



View #2 North-South Axis An Active Linear Park

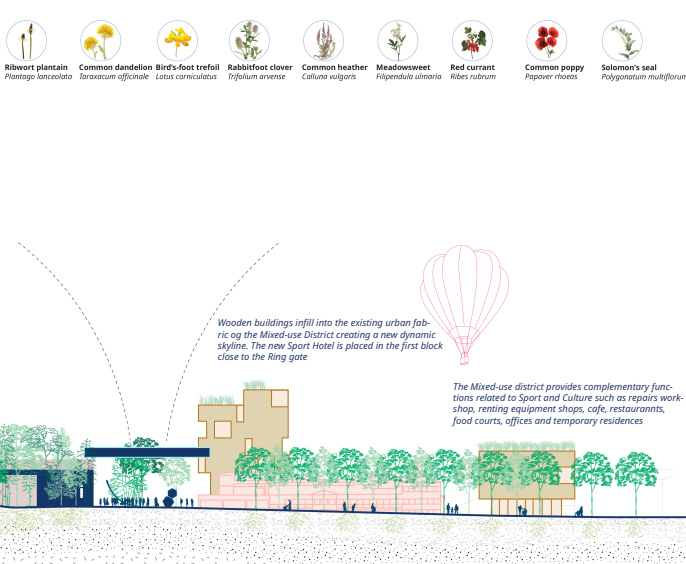

1.800 Section X-X' Central area along Salpausselkäkatu Street

1.800 Section X-X' Central area along Salpausselkäkatu Street

1.800 Section X-X' Central area along Salpausselkäkatu Street