

H.E.A.R.T.Y. HUB

HEARTY CITY brings together Health, Energy Efficiency, Artificial Intelligence, Resilience, Tourism and Aspiration, and it encompasses our planning vision for the Amersfoort area. Recognized in the Athens Charter as "The vital needs of the individual: sun, space, greenery - these are the three essential joys of urbanism... The city must ensure both individual liberty and collective benefits by mastering the distribution of space."


We propose a healthy vision with flexibility for the ecological transformation of this industrial region.

Koopelbrug is located in the North Amersfoort area, an urban-industrial area developed next to the river Eem and a transportation artery. In order to realize the industrial transformation, the primary aim is to reshape the relationship between nature and site in this area.

WHAT DO WE NEED?




CITY VISION: HUB For All

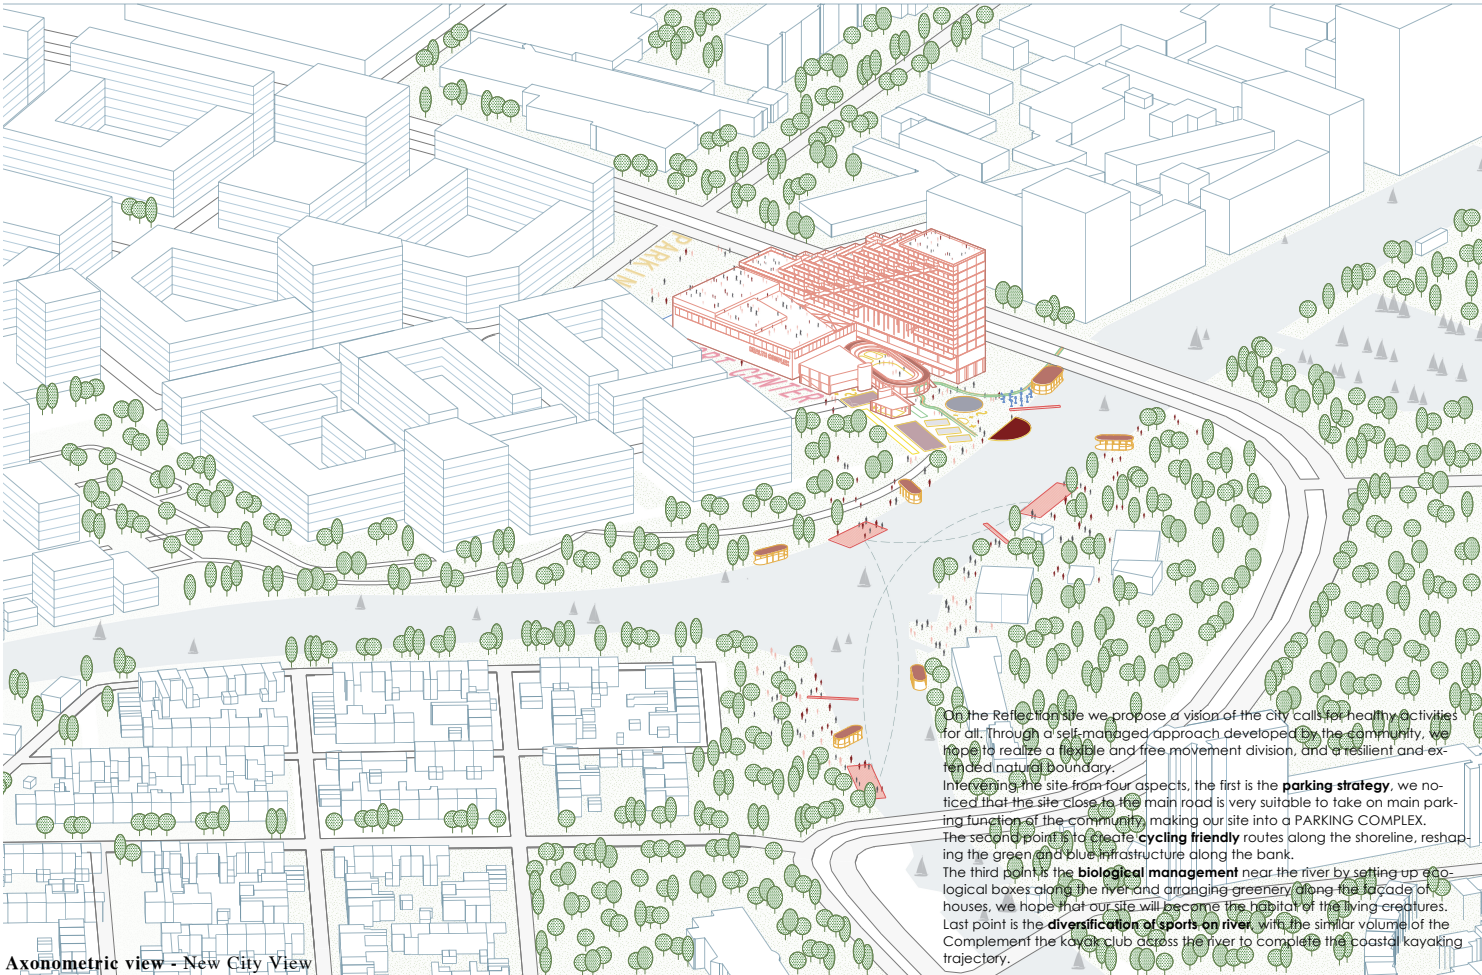


Axonometric view - New City Vision

Sporting + Ecologic = Healthy

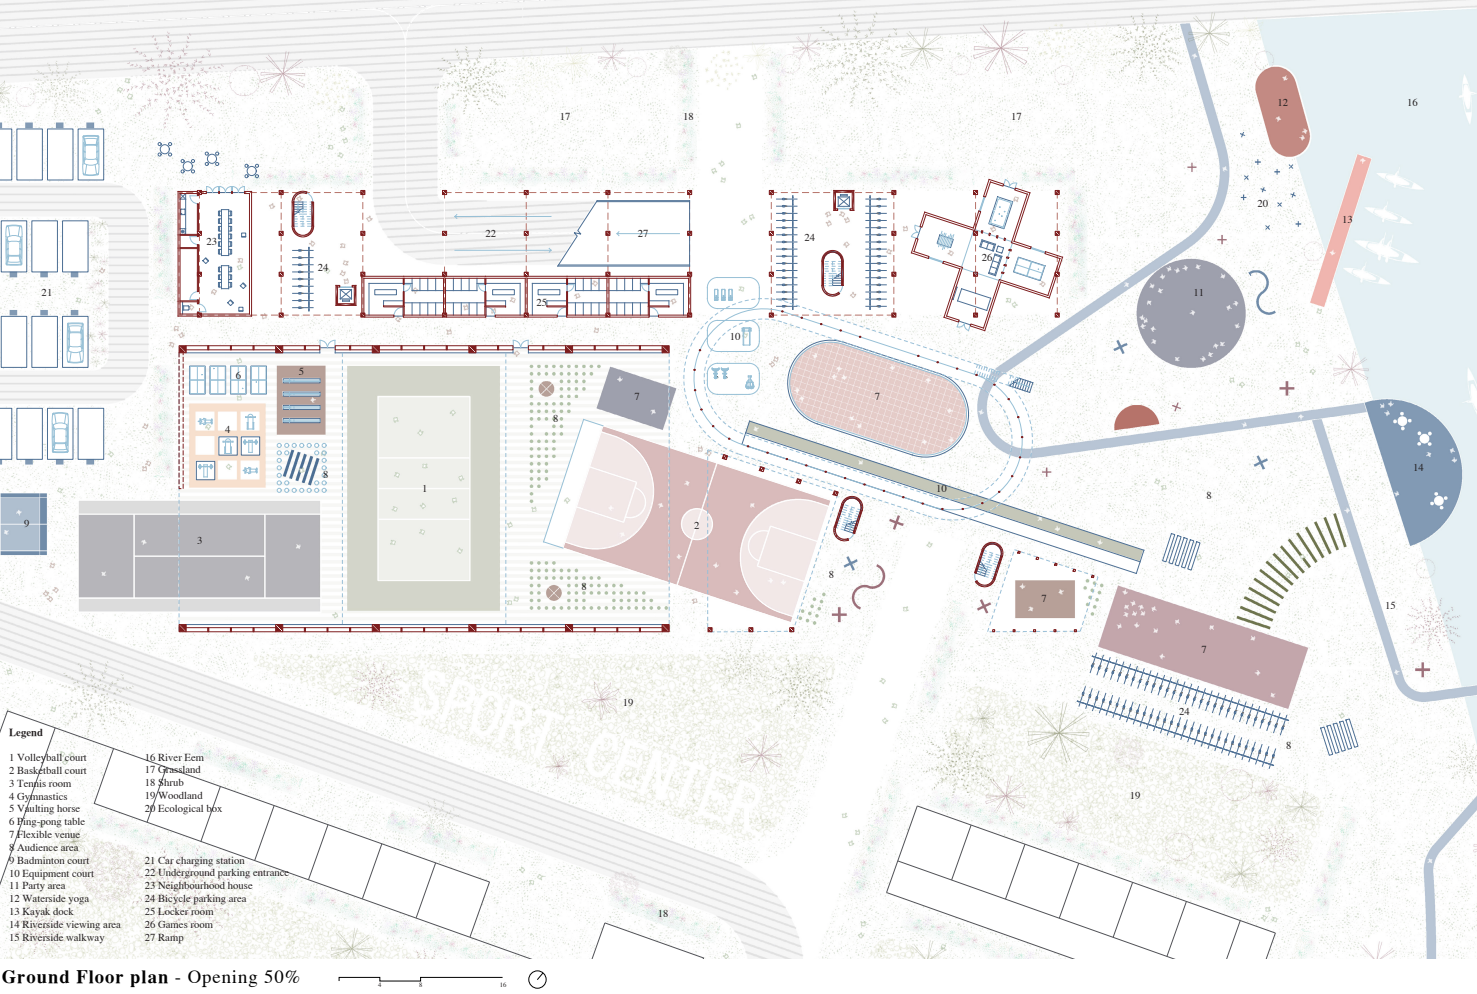

Ground Floor plan - Opening 50%


Flexible Sports Hall

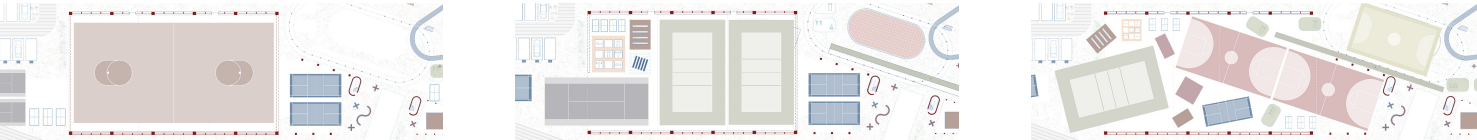


Stadium Closed Use Patterns:
For large indoor events as well as festivals, the stadium is designed to accommodate basketball games, korfbal games. In case of bad weather conditions outdoors, indoor sports court are often desired.

Stadium Half-Opened Use Patterns:
In order to obtain a more permeable space for sports, gymnasiums tend to open up one side. The expression of being open to ecology and welcoming to all is presented.

Stadium Opened Use Patterns:
On certain holidays throughout the year, the stadium opens completely. Free planning of a coherent indoor and outdoor space for festivals.

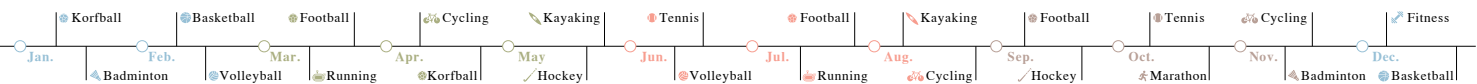

Bring Public Live Together

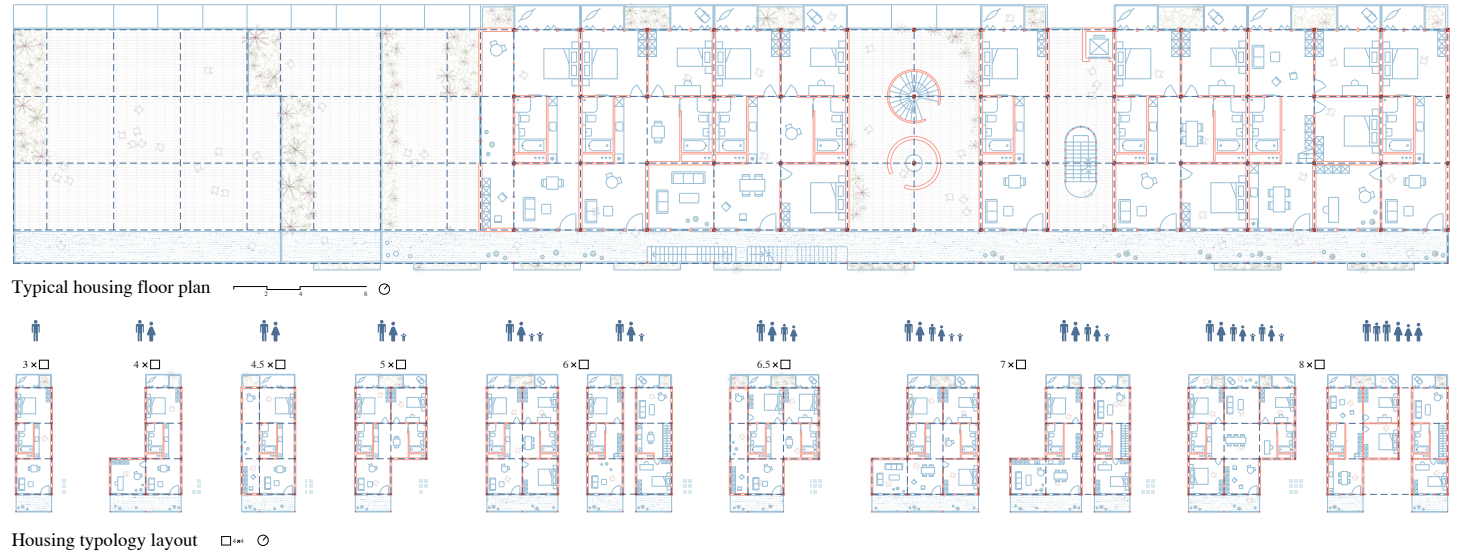

Sustainable Strategies

