


Vitoria (ES)

Five Skins - Bustaldea 01

What?


The proposal seeks to comprehensively revitalize the Bustaldea residential complex, enhancing quality of life through an intervention that promotes sustainability, identity, and social cohesion.

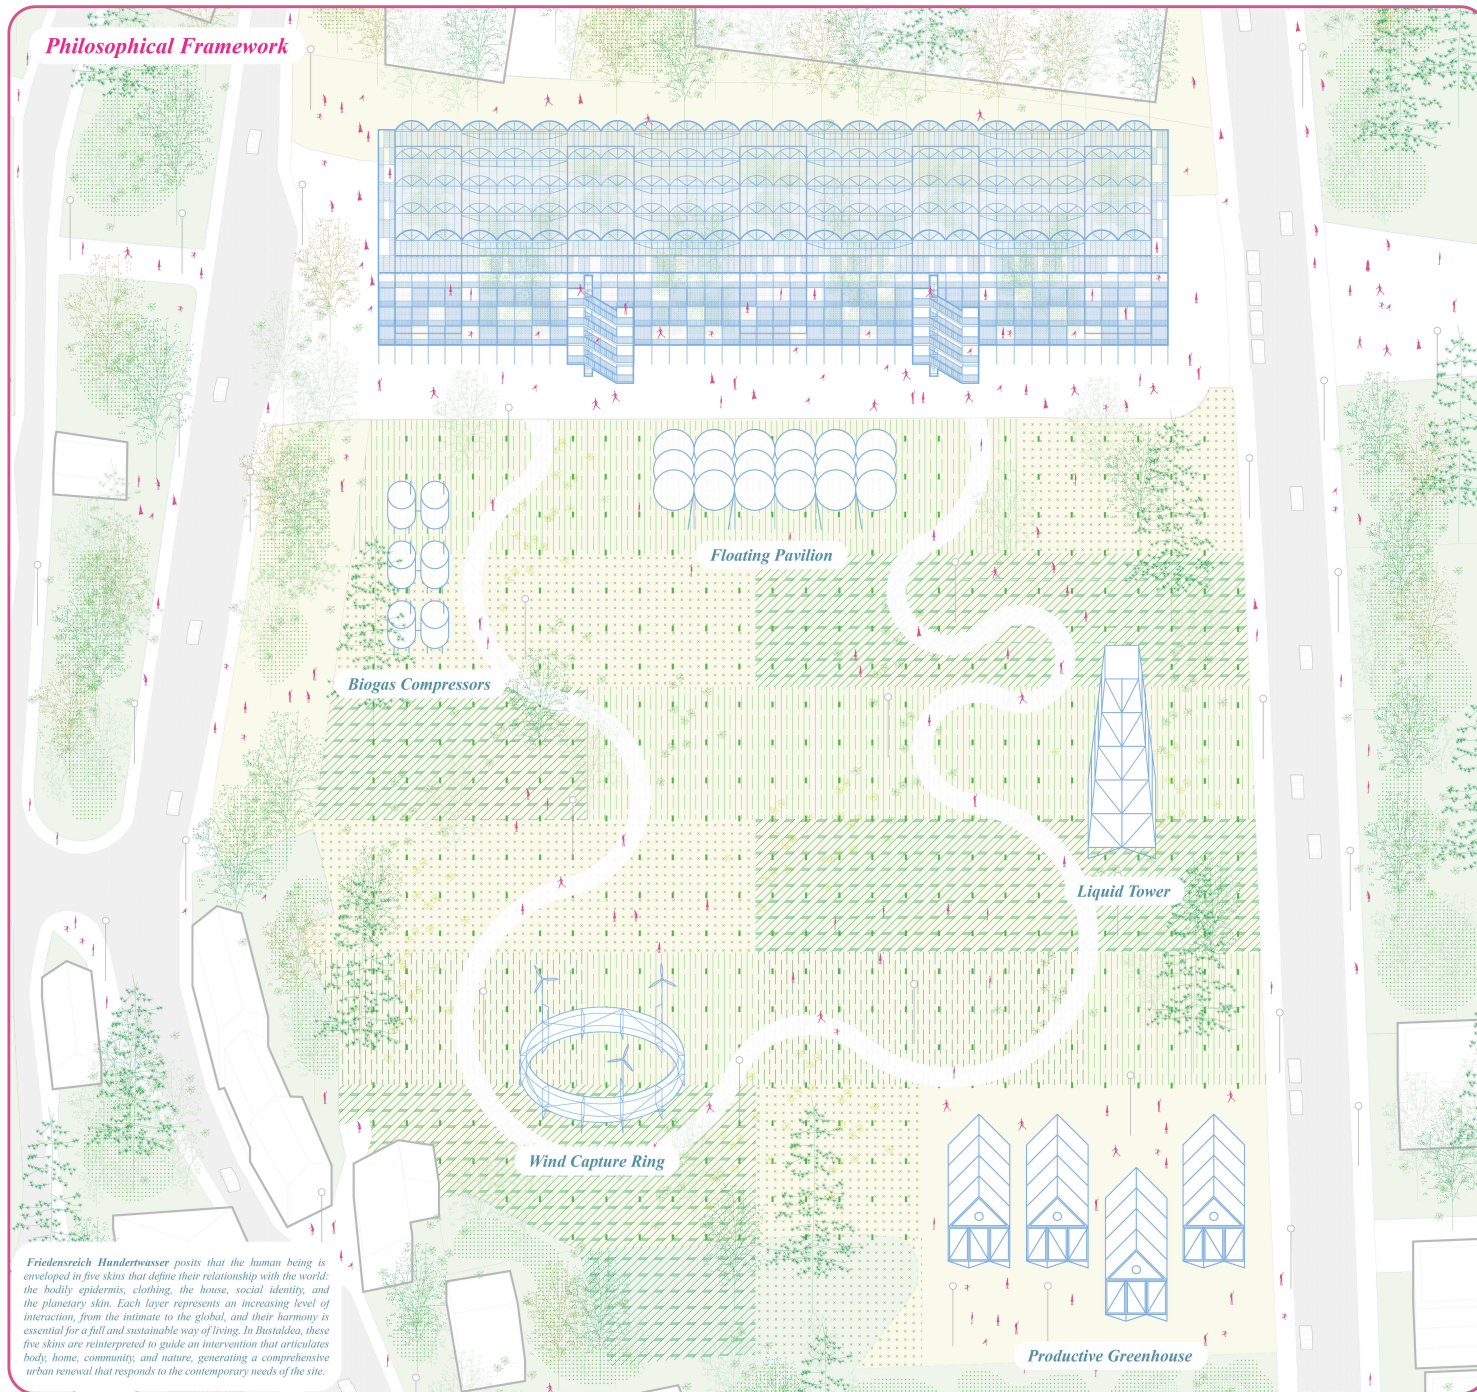

First and Second Skin

The Epidermis and Clothing


Hundertwasser defines the epidermis as the intimate skin that connects the body to the world, reflecting privacy and protection. This is applied in the project through the concentration of sanitary spaces in the central wing of each floor. The second skin, clothing which expresses social identity, translates into the distribution of social areas to the east and bedrooms to the west, balancing intimacy and sociability in relation to the immediate environment.

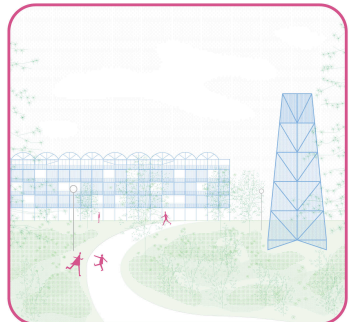

Third Skin

The House


Hundertwasser conceives the house as a living organism that must be flexible, creative, and in dialogue with its surroundings. In this project, it materializes through the community programs located on the ground floor and in the enclosed gardens between the buildings, which serve as spaces for gathering, recreation, and participation.

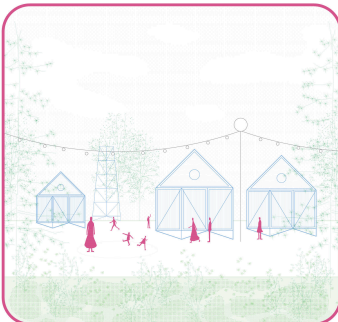

Fourth Skin

Social Identity


The fourth skin represents the social and community fabric that provides a sense of belonging and strengthens coexistence. In Bustaldea, it is expressed through a lightweight enclosure that unifies the five recirculating blocks, functioning as a common "coat" that regulates the microclimate and redefines spatial relationships between the buildings.

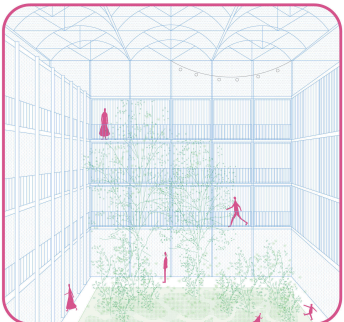

Fifth Skin

Planet Earth

The fifth skin is the global dimension that entails ethical and technical responsibility toward the planet. In Bustaldea, this skin is expressed through environmental remediation via efficient management of clean energy, the use of sustainable materials, and direct connection to the adjacent productive land.

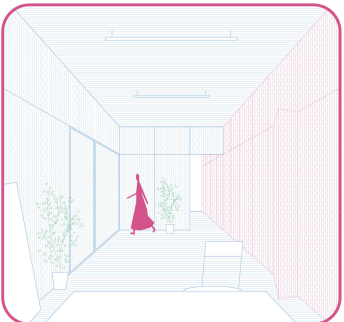


Vitoria (ES)


Five Skins - Bustaldea 02

How?


By preserving the existing structure, redistributing the housing units to optimize efficiency and comfort, incorporating a lightweight envelope that regulates climate and fosters social interaction, and transforming the ground floors into communal spaces.

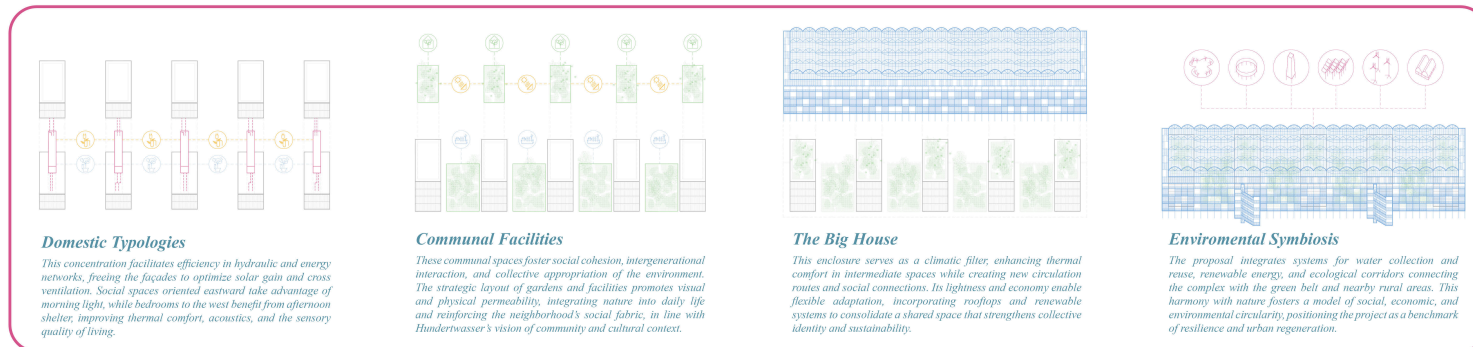


Strategies for Coexistence

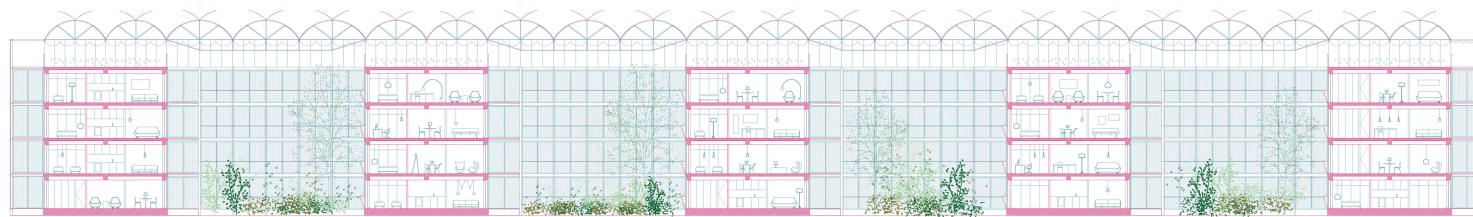

Seccion

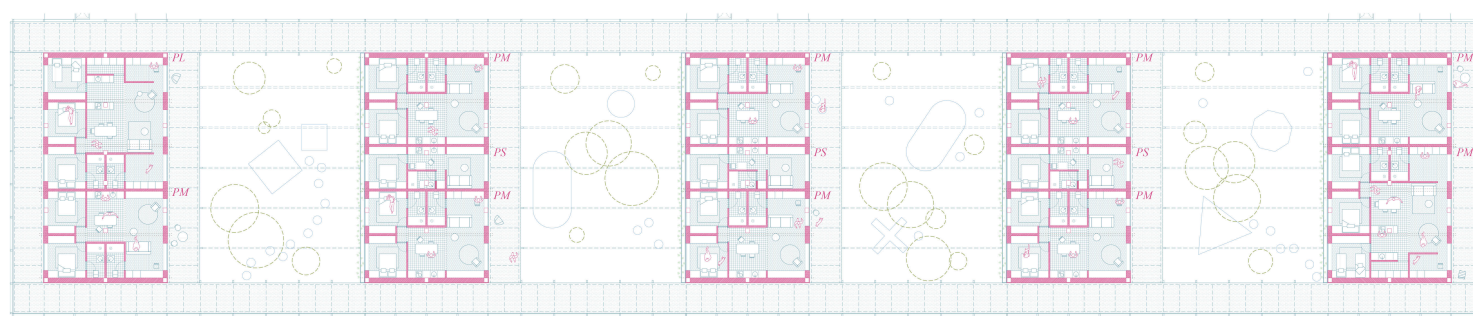

Typical Floor Plan

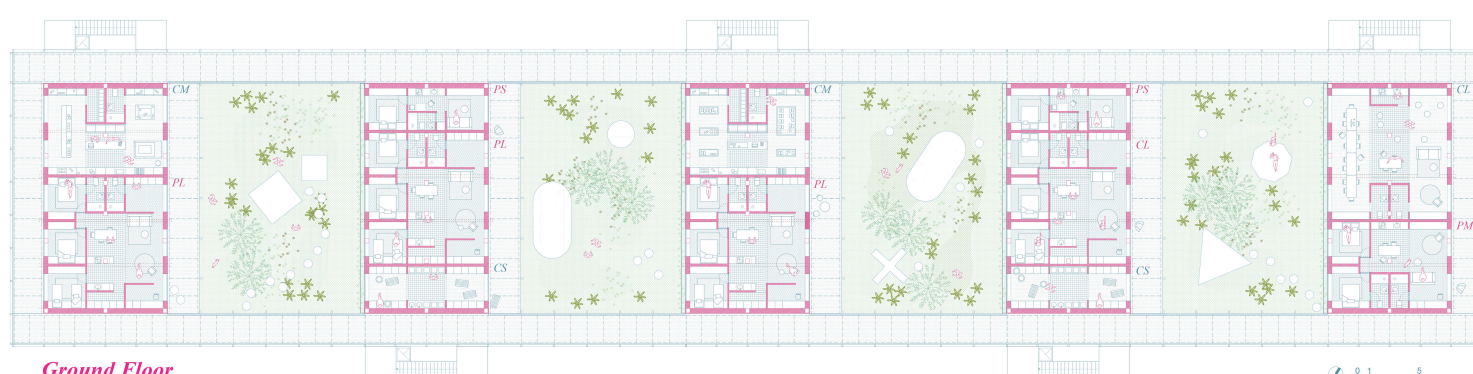

Ground Floor



Vitoria (ES)

Five Skins - Bustaldea 03

Where?

In the five multifamily blocks of the Goikolarra neighborhood in Vitoria-Gasteiz, integrating the complex with its immediate urban and natural surroundings to strengthen its identity and functionality.

